SERRATOGA FALLS METROPOLITAN DISTRICT NOS. 1-3

LARIMER COUNTY, COLORADO

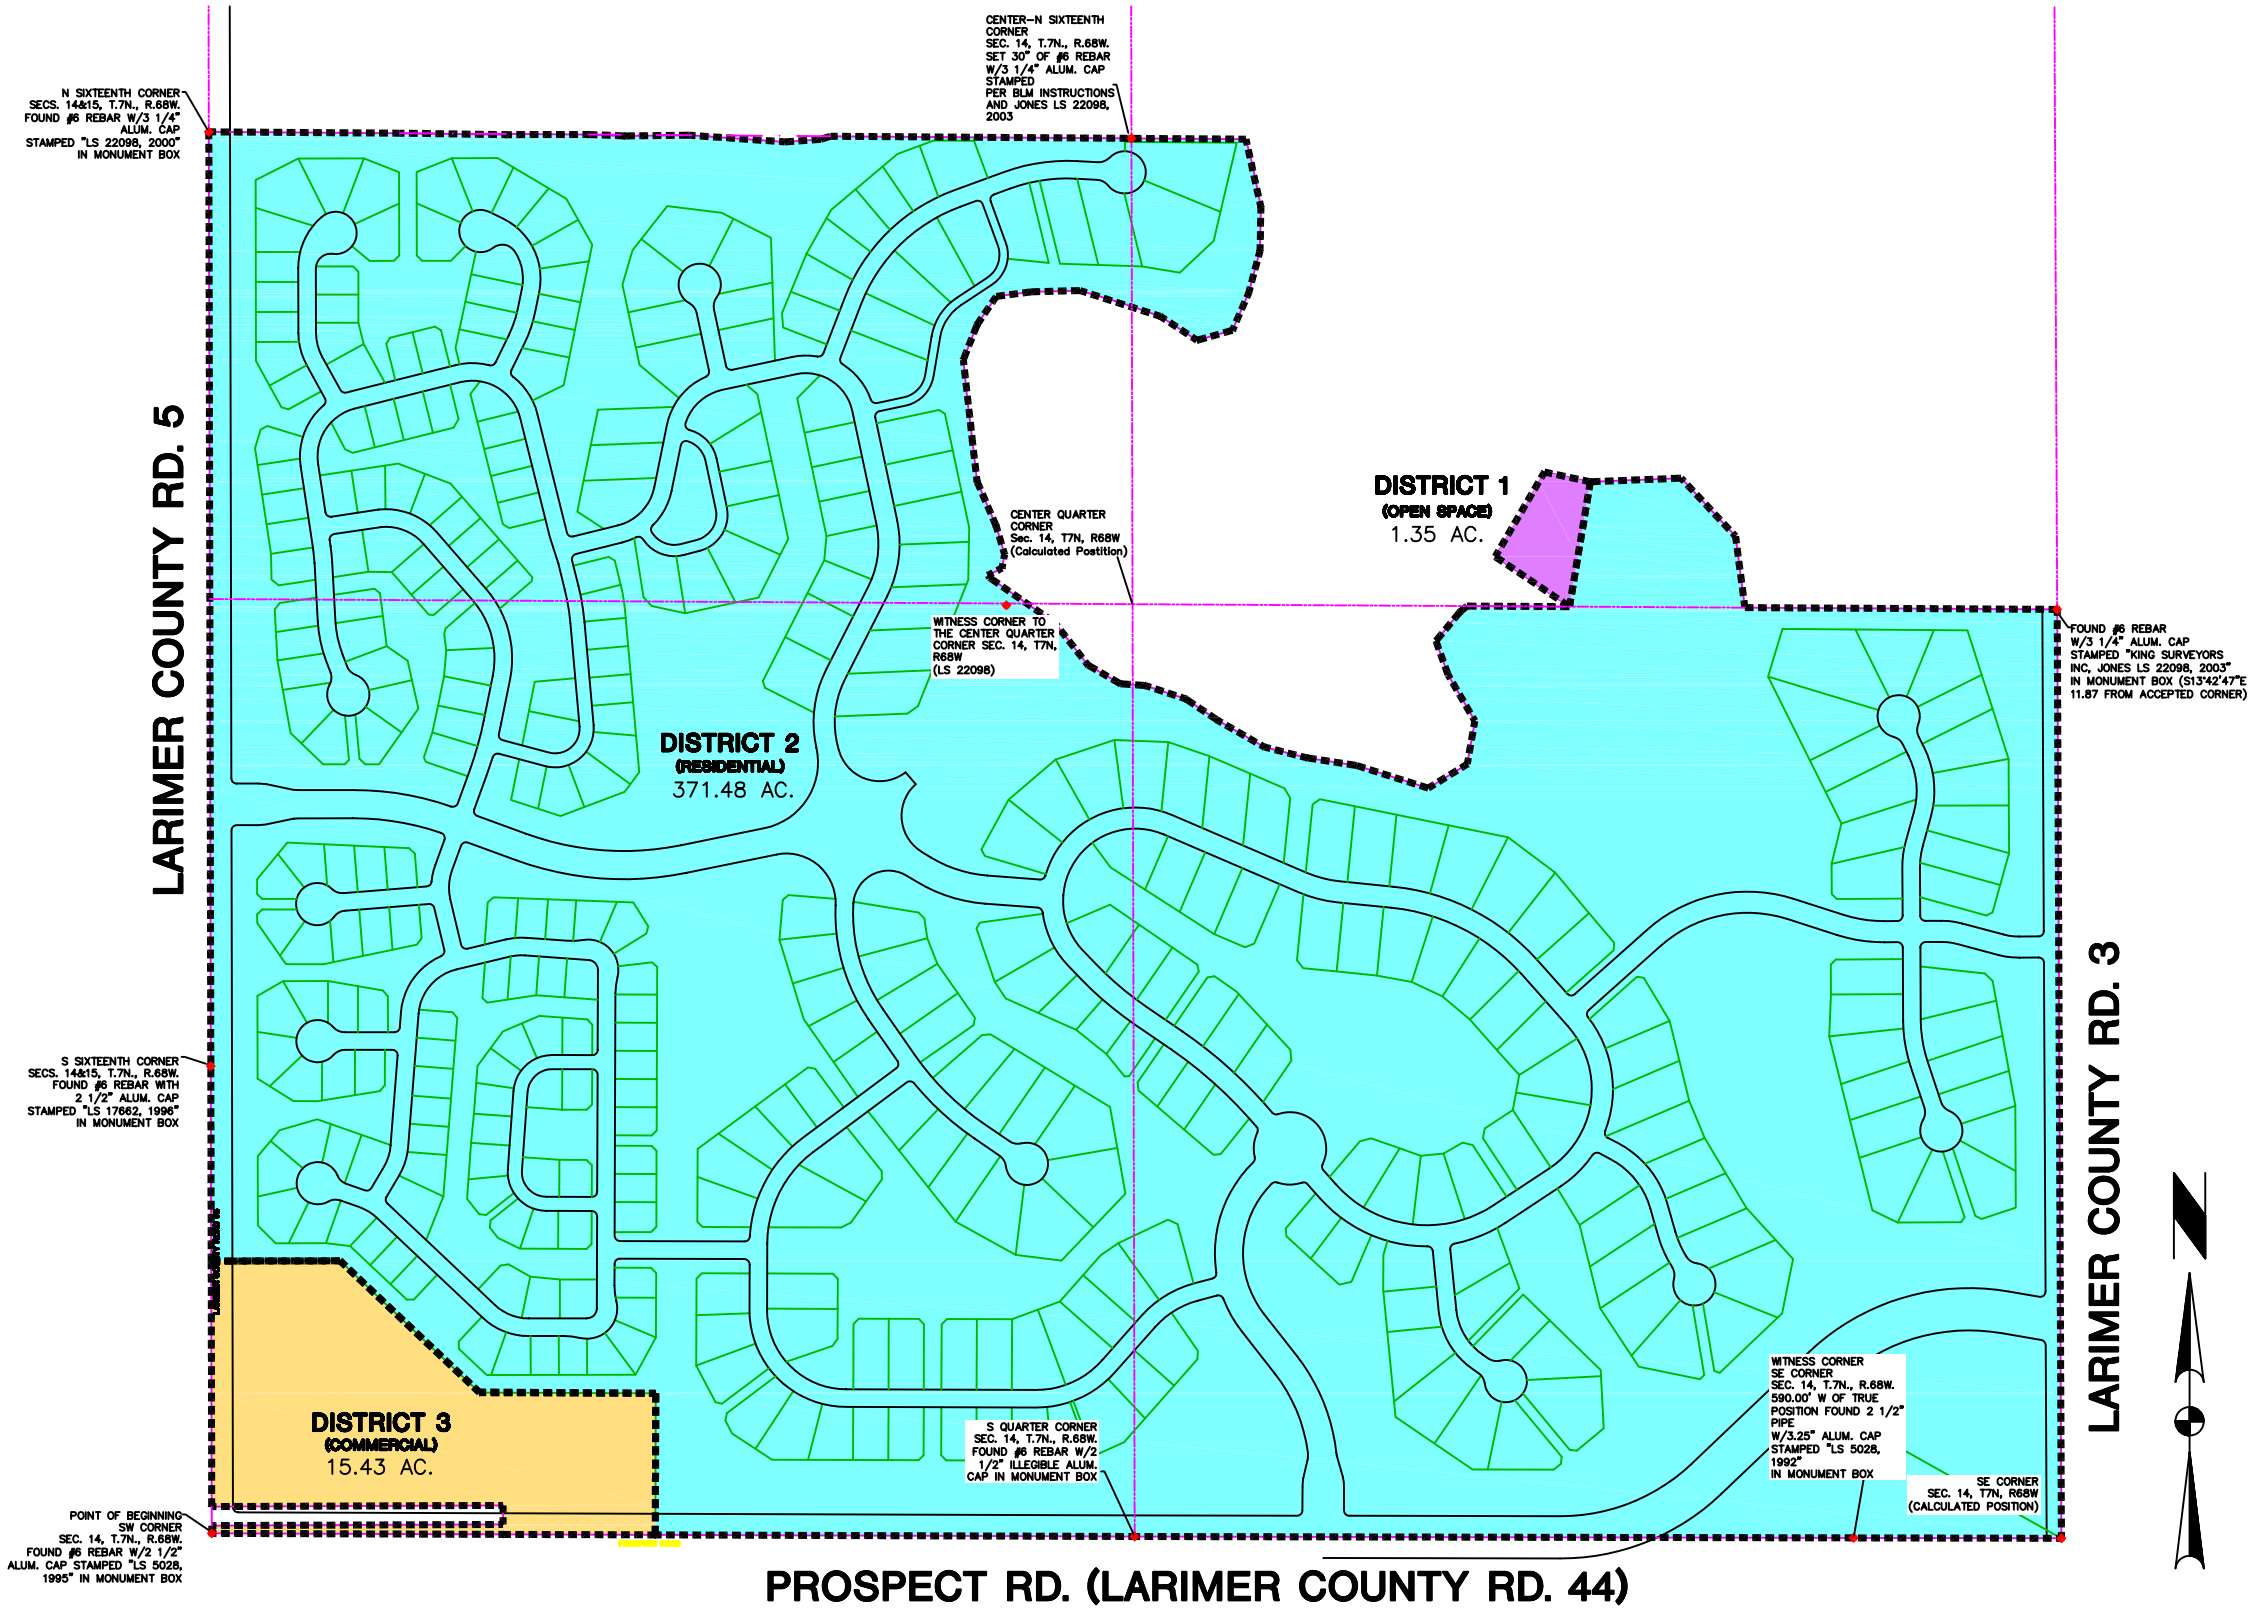

EXHIBIT

MAP OF DISTRICT BOUNDARIES

SERRATOGA FALLS METROPOLITAN DISTRICT NOS. 1-3

DISTRICTS

	DISTRICT ACREAGE
DISTRICT 1	1.35 AC. / 58,666 SQ.FT.
DISTRICT 2	371.48 AC. / 16,181,774 SQ.FT.
DISTRICT 3	15.43 AC. / 672,027 SQ.FT.

TOTAL DISTRICT ACREAGE: 388.26 AC.

VICINITY MAP

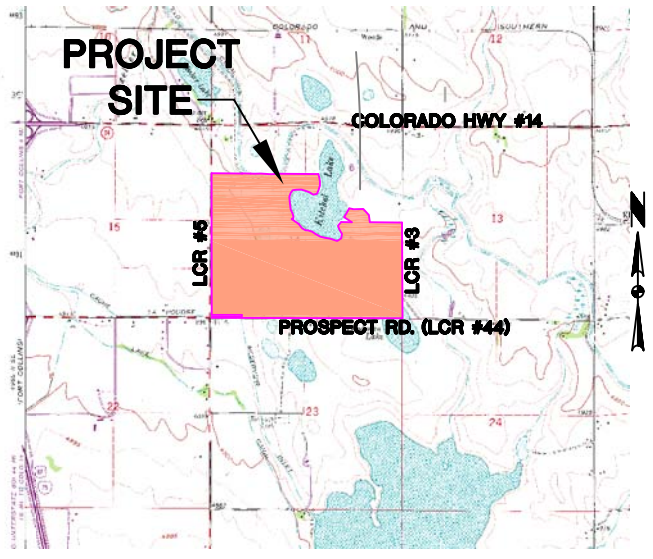

SCALE: 1" = 500' +/-

TST, INC. CONSULTING ENGINEERS

748 Whalers Way, Bldg. D
Fort Collins, Colorado
Phone: 970.226.0557
Fax: 970.226.0204

Job no. 1005-0004.00
Filename: exhibit 2-15-06
December 29, 2006